


BUILDING NAME GREEN PRAIRIE LIVING & LEARNING COMMUNITY
BUILDING NUMBER 769
FLOOR NUMBER FIRST FLOOR

FILE NAME 0476901
DATE 11/06/2013
SHEET NO. 1 OF 2



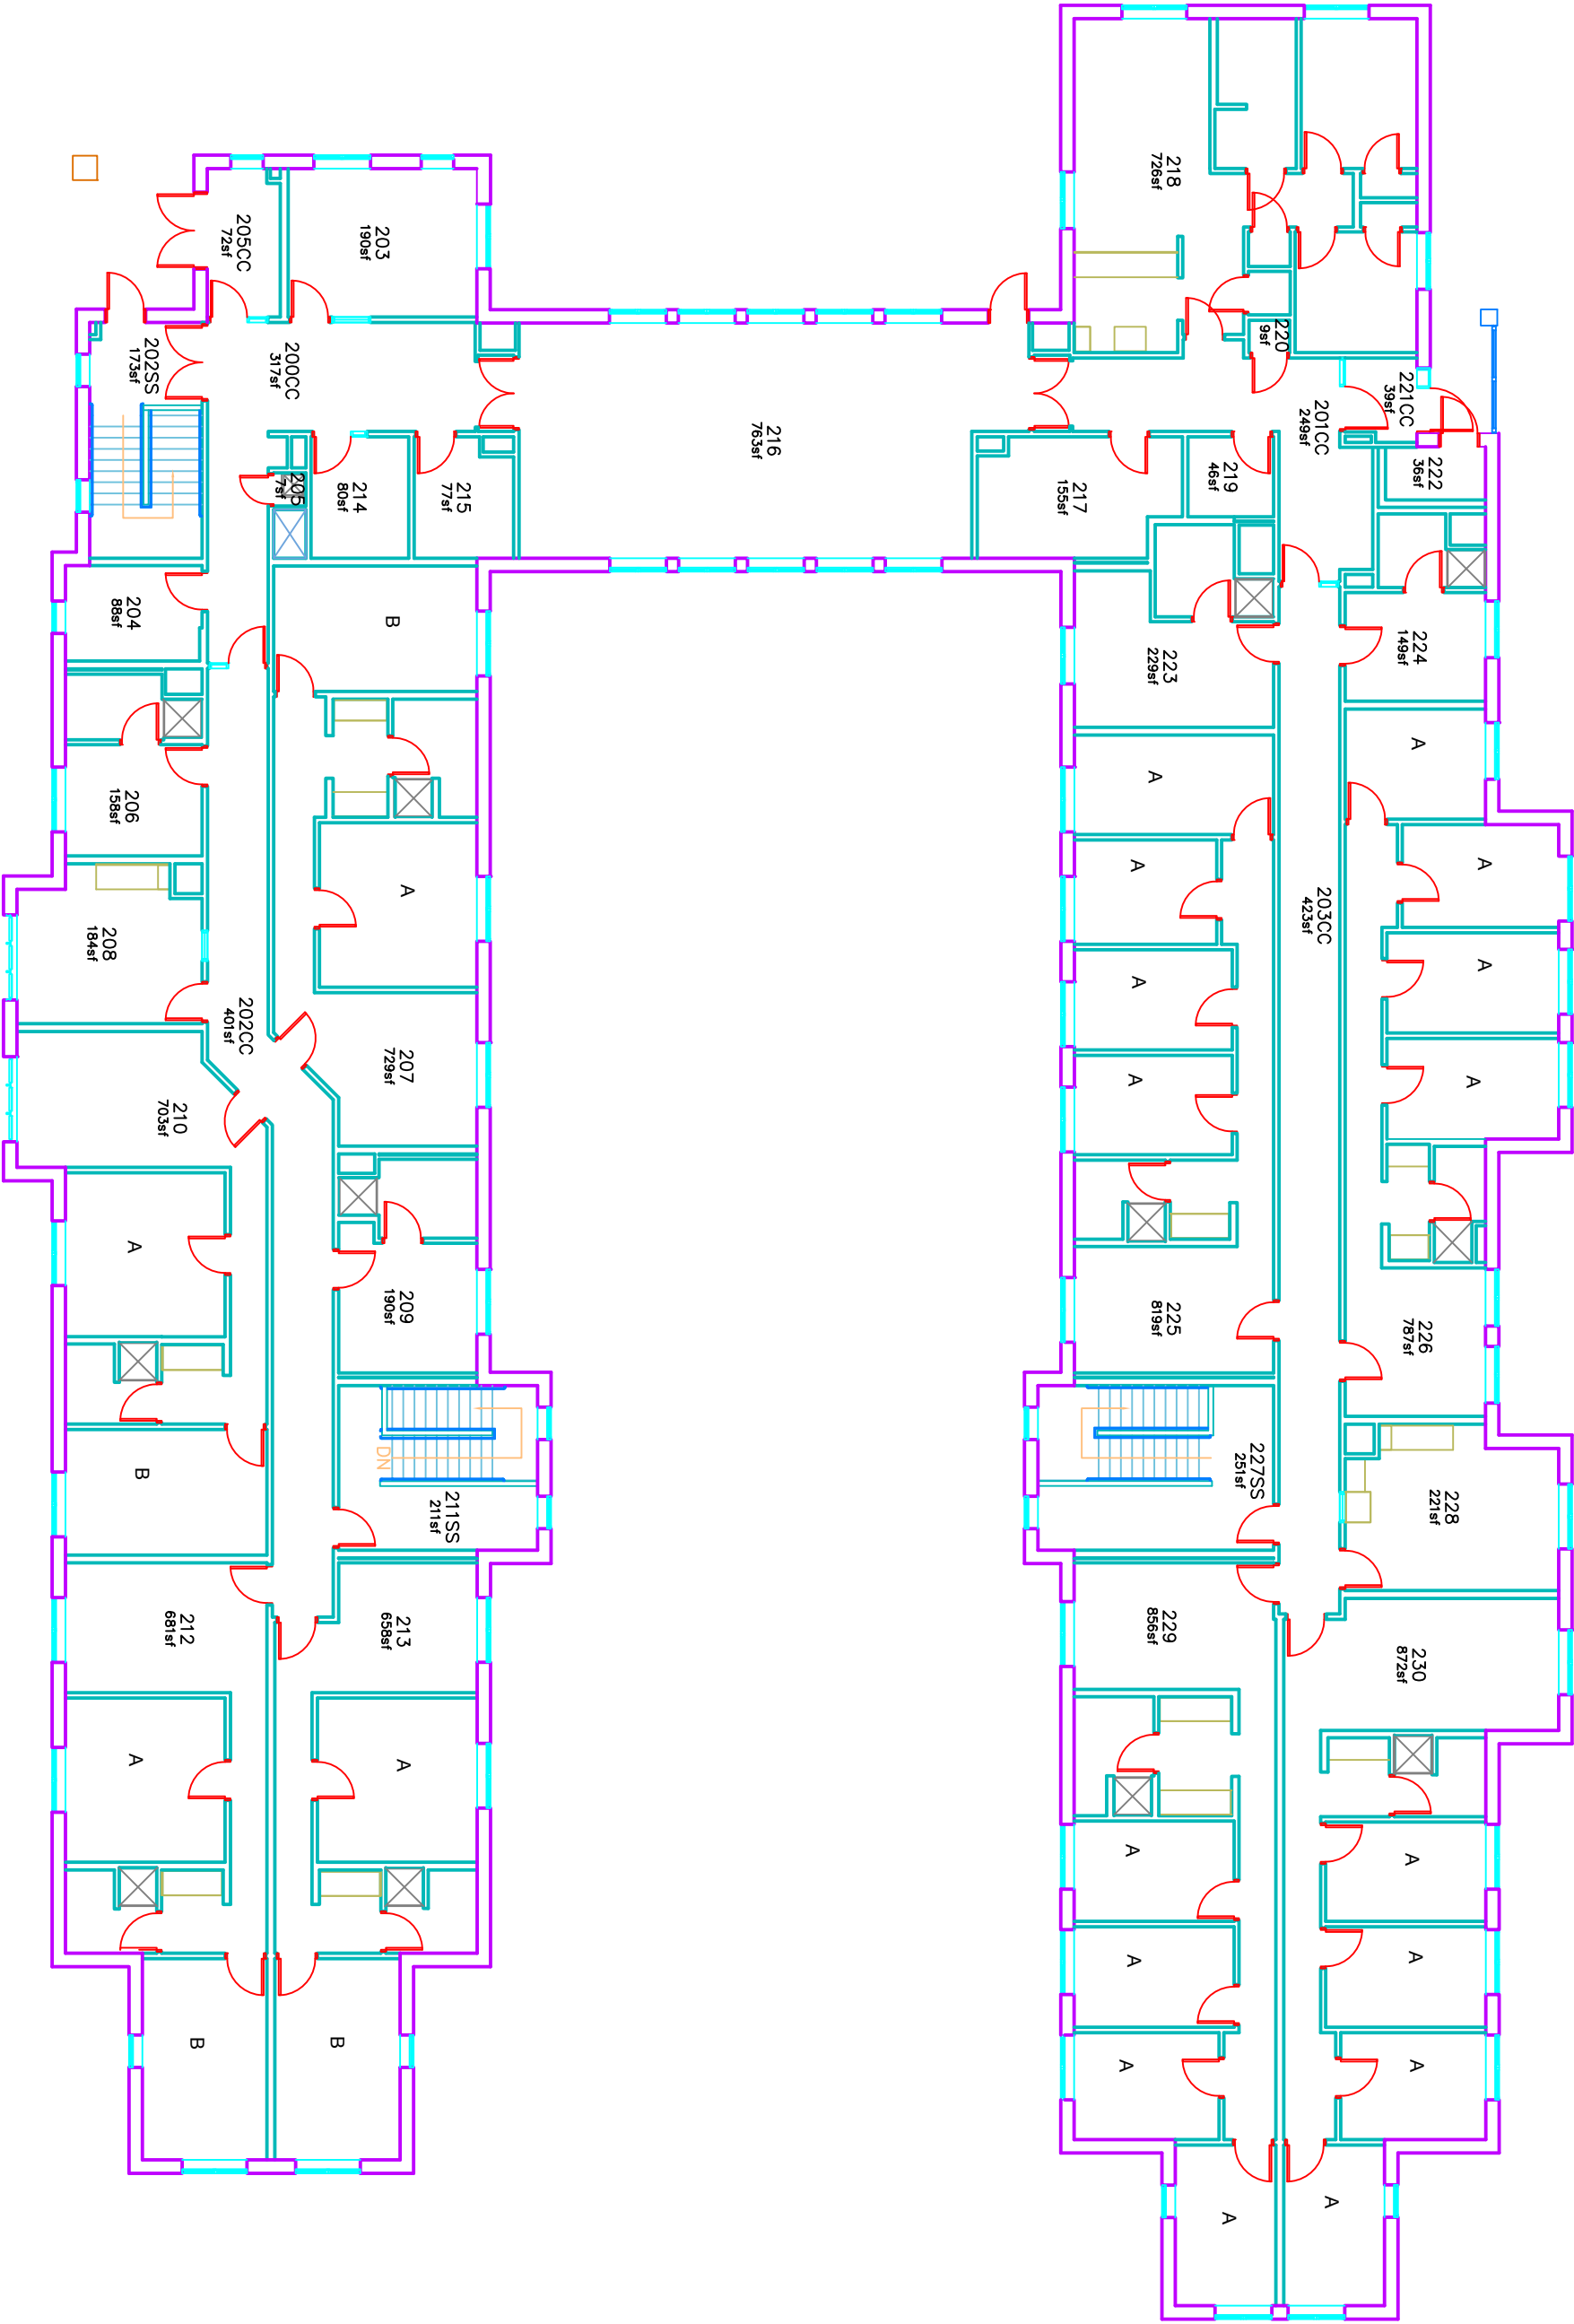

BUILDING NAME GREEN PRAIRIE LIVING & LEARNING COMMUNITY
BUILDING NUMBER 769
FLOOR NUMBER SECOND FLOOR

FILE NAME 0476902
DATE 11/06/2013
SHEET NO. 2 OF 2

